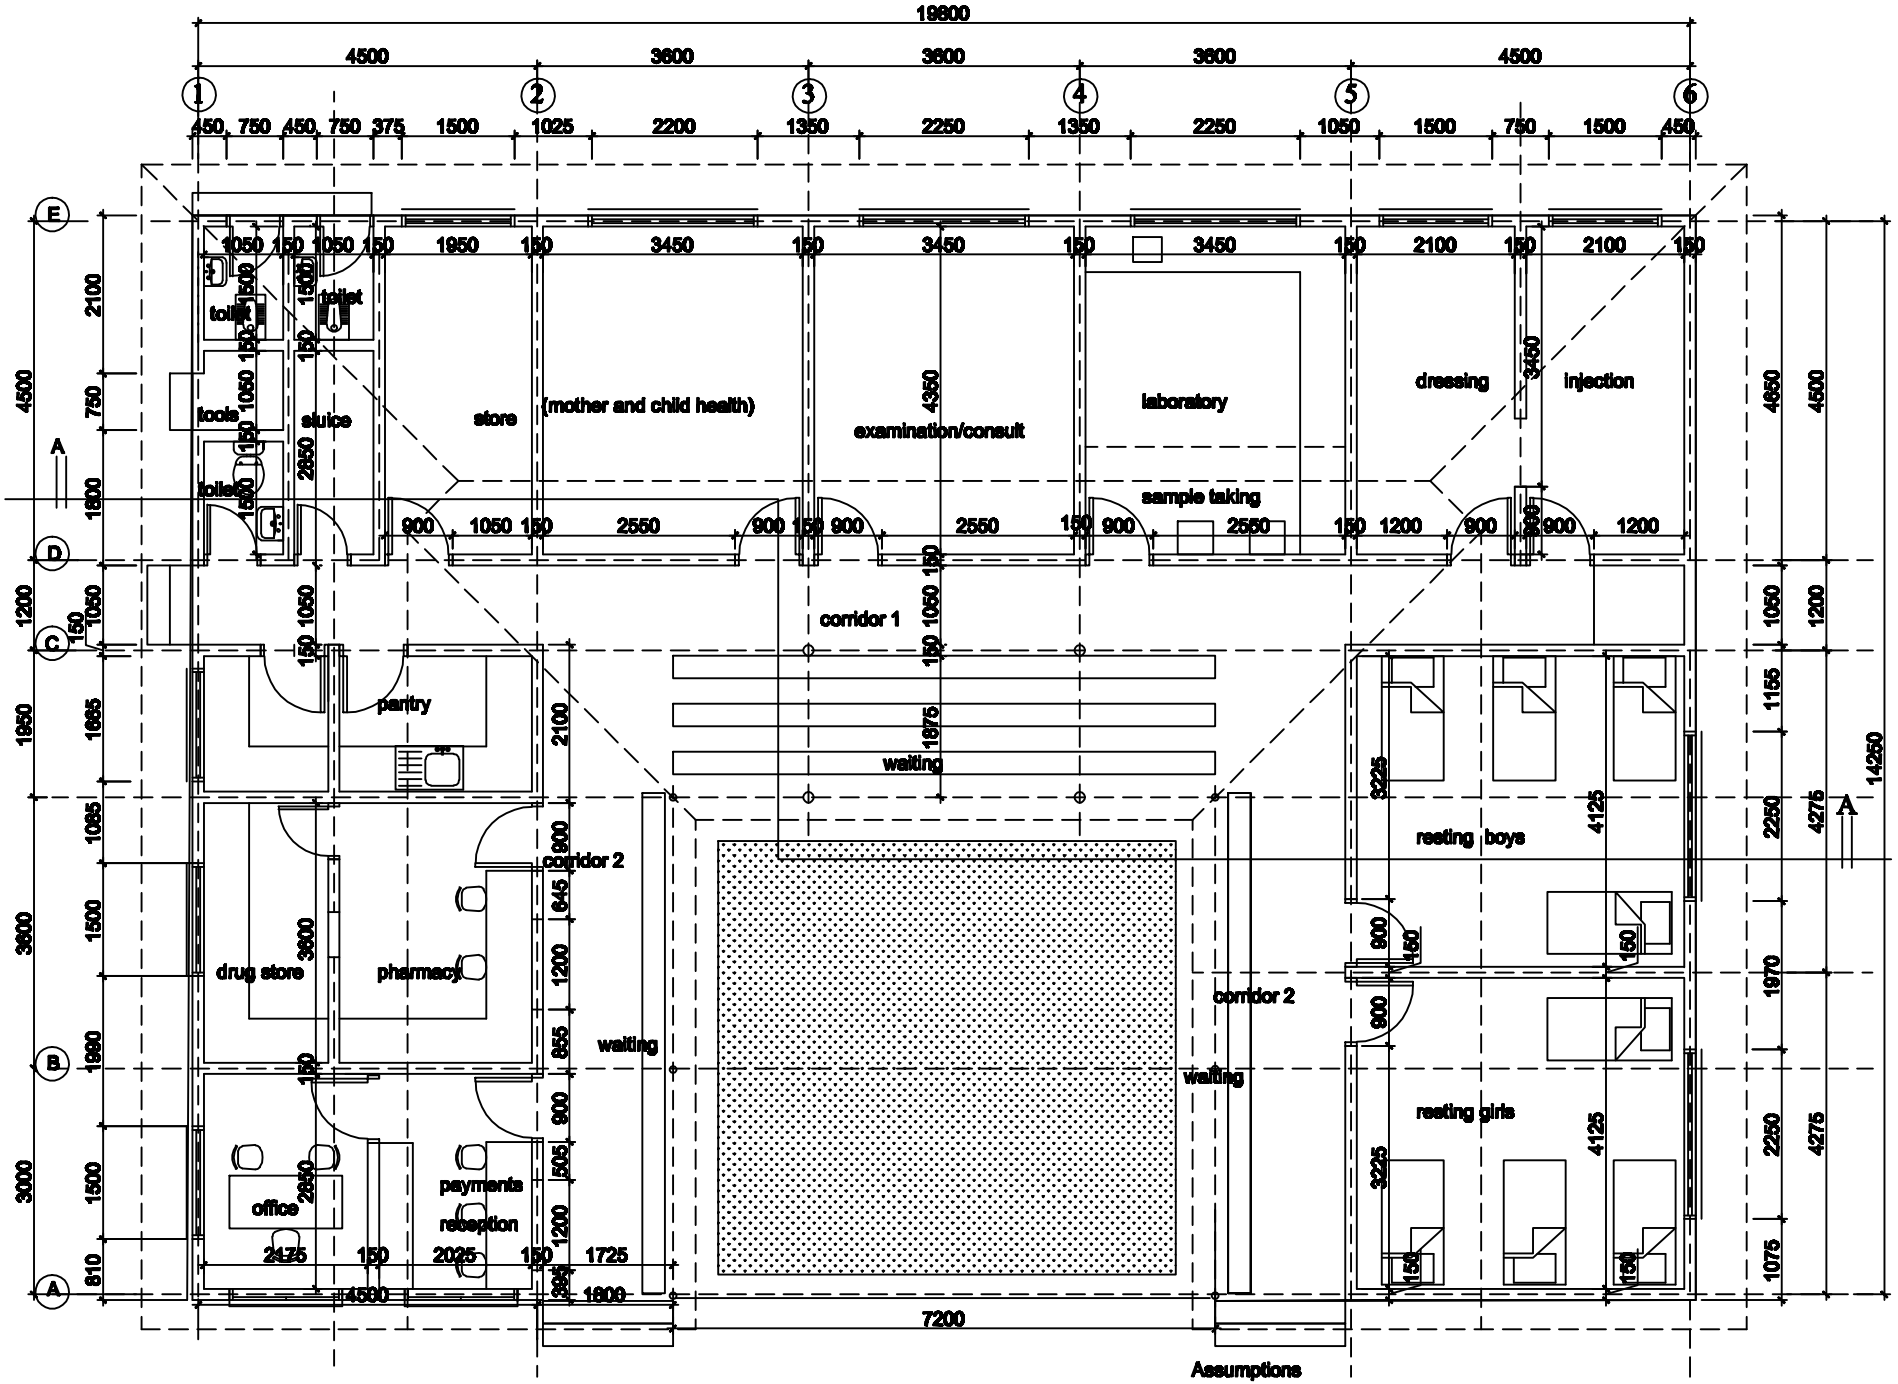

Ground floor plan

Assumptions
Dispensary will be used by near by villagers
Services provided will include MCH